3RD ST IMPROVEMENTS

FROM MOX CHEHALIS RD TO E OAK ST

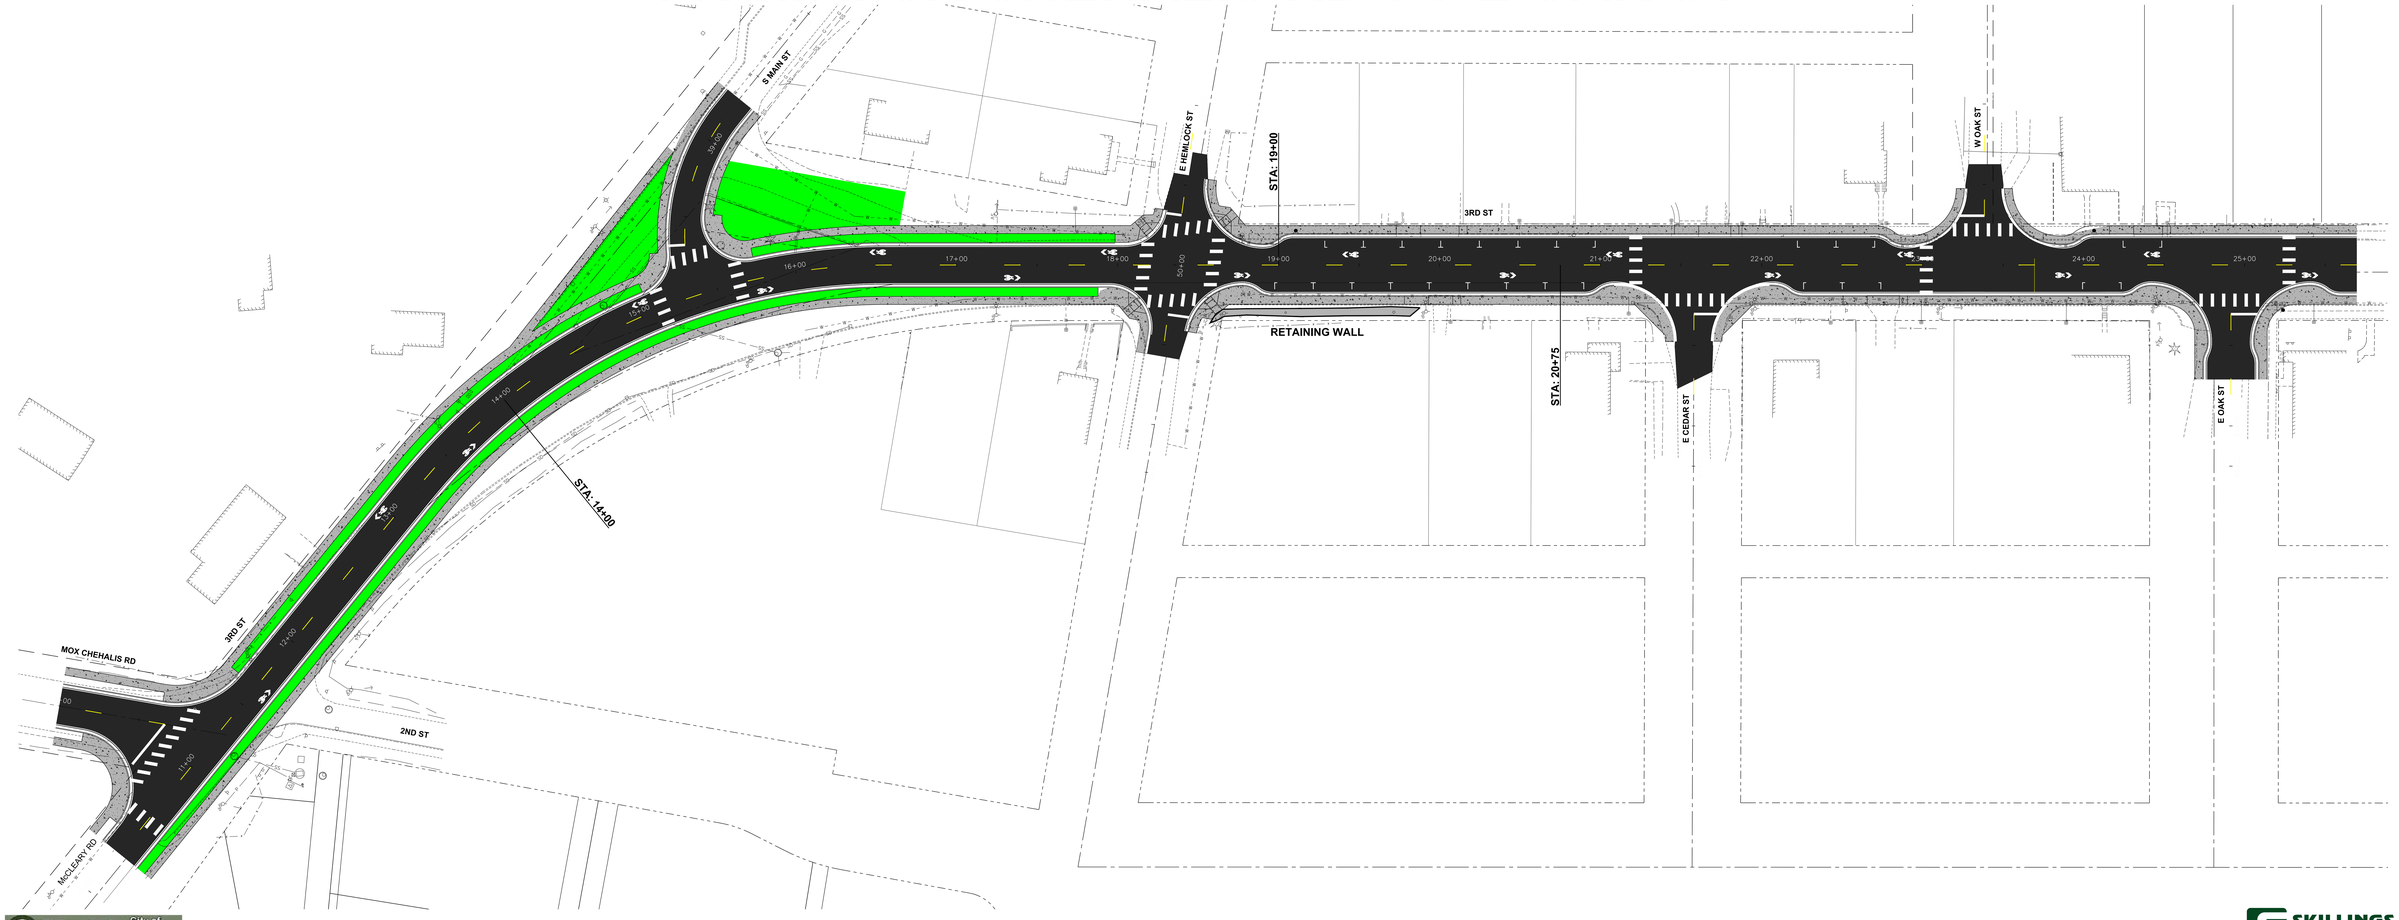

City of McCleary

SKILLINGS CONNOLLY